LEGEND:

CHASSIS GROUND

AC SOURCE

C-SPLASH 2 FIXTURES
(MAX. 6 PER PDS-150e)

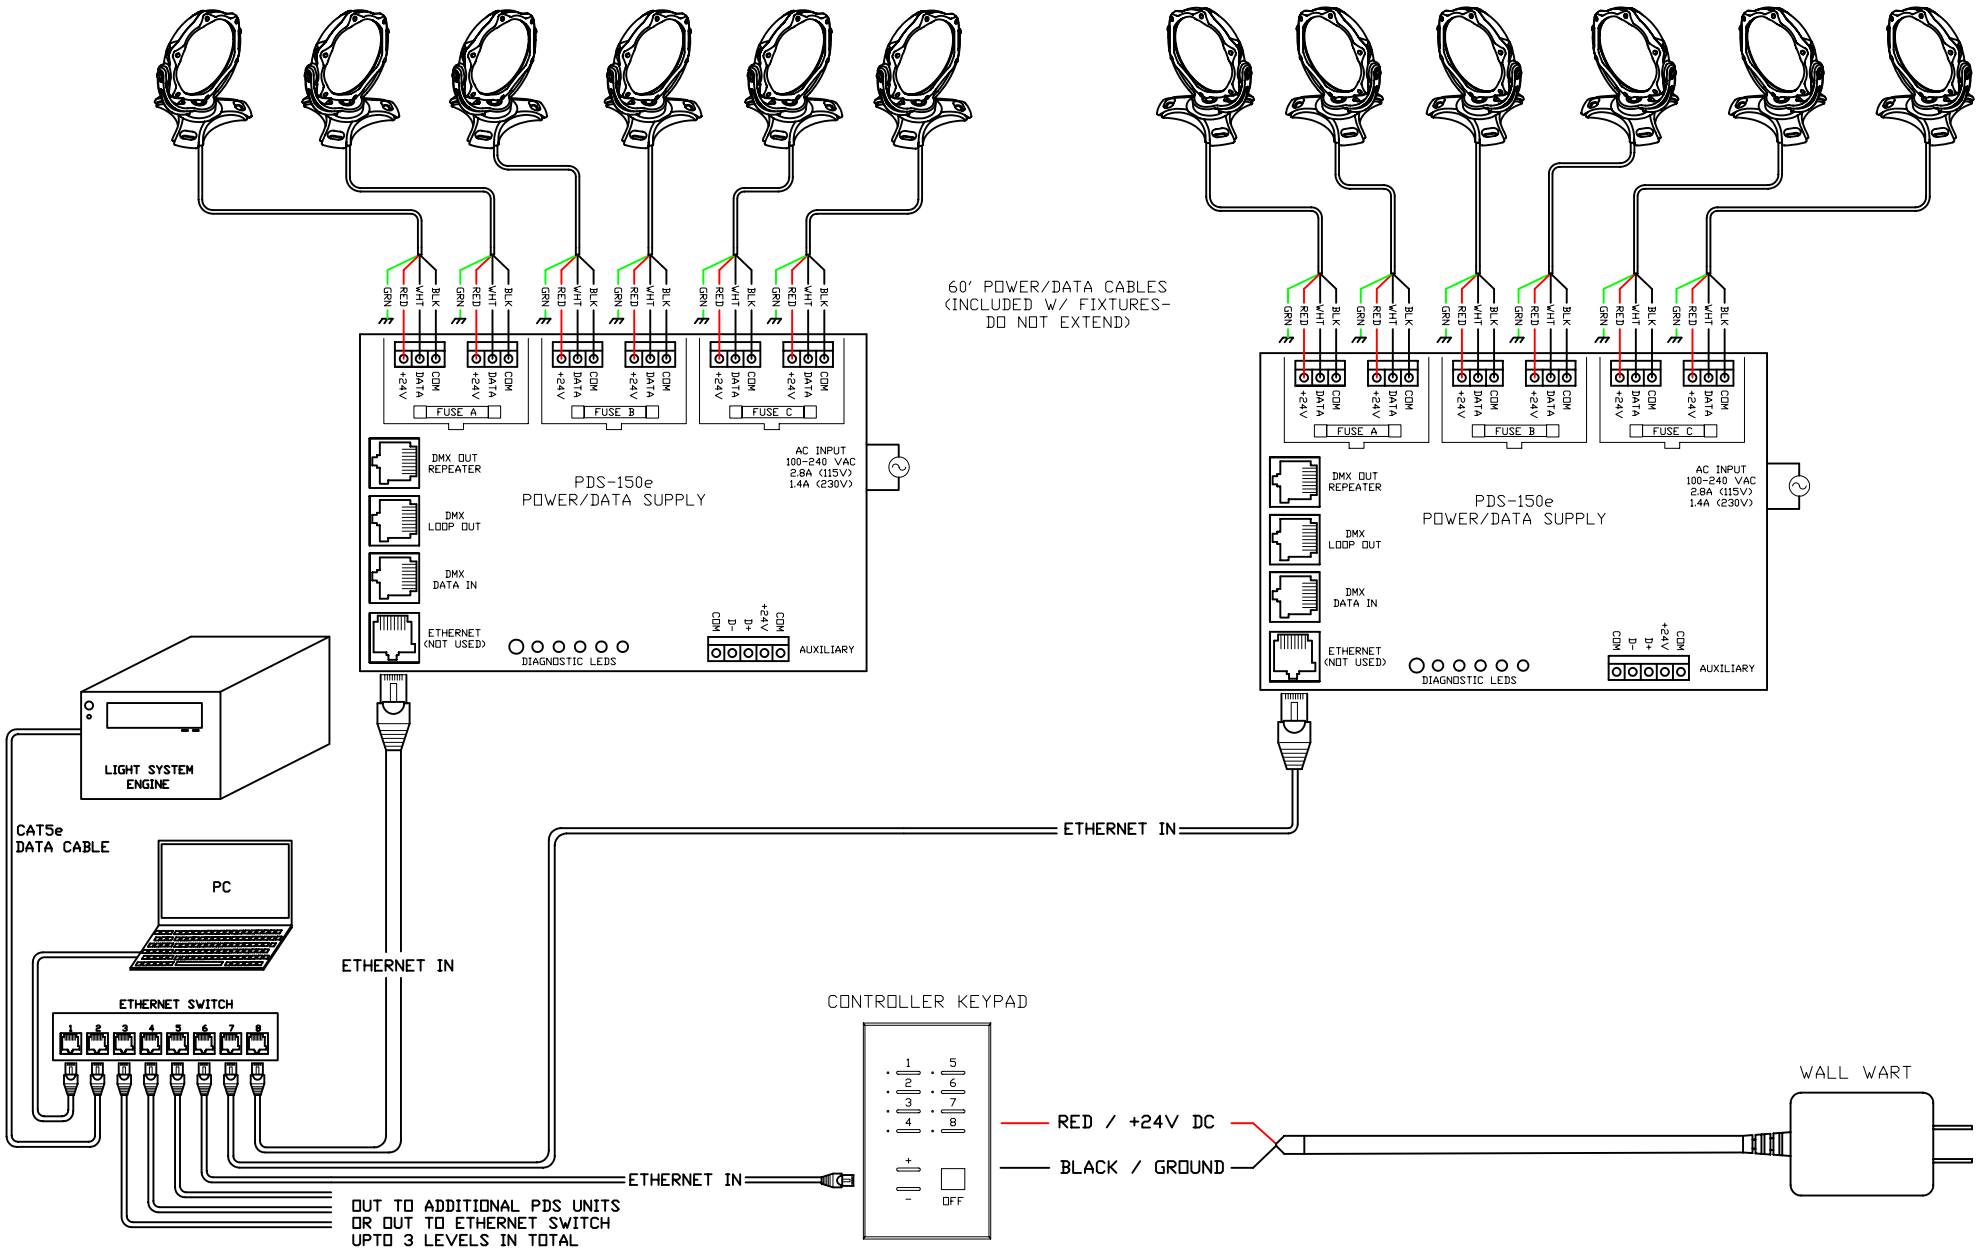

COLOR KINETICS INCORPORATED
10 MILK STREET, SUITE 1100
BOSTON, MA 02108
888 FULL RGB
617 423 9999
WWW.COLORKINETICS.COM
"FULL SPECTRUM DIGITAL LIGHTING"

TITLE:	SYSTEM WIRING DIAGRAM (TYP)
PRODUCTS:	CSPLASH 2/PDS-150e/LSM/ECK
DATE:	
DWG. BY:	TC
SCALE:	NTS
REV:	
PAGE:	1 OF 1