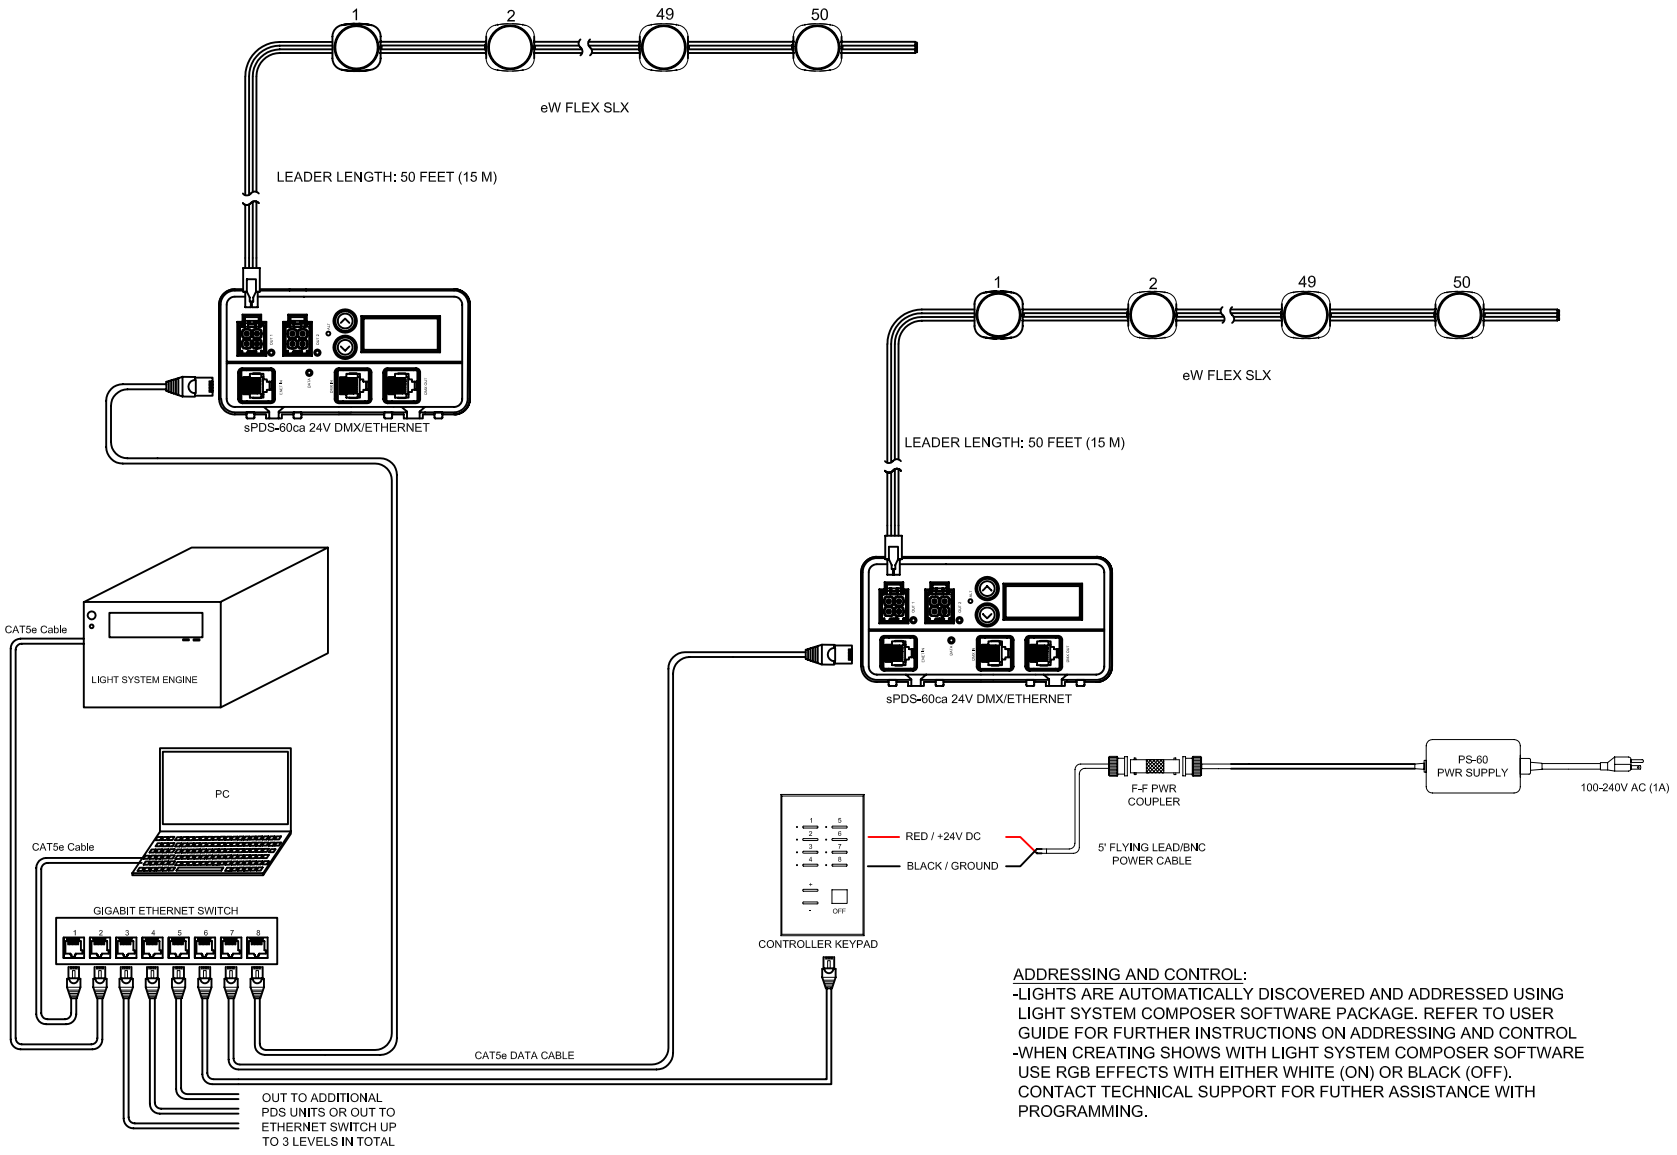

ADDRESSING AND CONTROL:

-LIGHTS ARE AUTOMATICALLY DISCOVERED AND ADDRESSED USING LIGHT SYSTEM COMPOSER SOFTWARE PACKAGE. REFER TO USER GUIDE FOR FURTHER INSTRUCTIONS ON ADDRESSING AND CONTROL

-WHEN CREATING SHOWS WITH LIGHT SYSTEM COMPOSER SOFTWARE USE RGB EFFECTS WITH EITHER WHITE (ON) OR BLACK (OFF). CONTACT TECHNICAL SUPPORT FOR FUTHER ASSISTANCE WITH PROGRAMMING.

NOTE:

- MAXIMUM CAT5 RUN BETWEEN DEVICES IS 330 FEET (100m). CONTACT COLOR KINETICS TECHNICAL SUPPORT FOR INSTALLATIONS REQUIRING CUSTOM NETWORK CONFIGURATIONS.
- THE LEADER CABLE IS CONNECTORIZED TO ENSURE FAULTLESS WIRING. DO NOT REMOVE OR REPLACE THE FACTORY INSTALLED CONNECTORS.
- DO NOT SHORTEN, LENGTHEN, OR MODIFY THE LEADER CABLE. CUTTING THE LEADER CABLE MAY DAMAGE THE DATA DRIVE CIRCUITRY.

COLOR KINETICS™

COPYRIGHT © 2007 COLOR KINETICS INCORPORATED. ALL RIGHTS RESERVED. CHROMACORE, CHROMASIC, CK, THE CK LOGO, COLOR KINETICS, THE COLOR KINETICS LOGO, COLOR KINETICS THE LEADER IN INTELLIGENT LIGHT, COLORBLAST, COLORBLAZE, COLORBURST, COLORCAST, COLORPLAY, COLORSCAPE, DMAND, DIRECT LIGHT, ESSENTIALWHITE, eW, iCOLOR, iCOLOR COVE, INTELLIWHITE, iW, iPLAYER, LIGHT WITHOUT LIMITS, OPTIBIN, POWERCORE, QUICKPLAY, SAUCE, THE SAUCE LOGO, AND SMARTJUICE ARE EITHER REGISTERED TRADEMARKS OR TRADEMARKS OF COLOR KINETICS INCORPORATED IN THE UNITED STATES AND/OR OTHER COUNTRIES. ALL OTHER BRAND OR PRODUCT NAMES ARE TRADEMARKS OR REGISTERED TRADEMARKS OF THEIR RESPECTIVE OWNERS.

DATA TERMINATOR NOTE REQUIRED WITH ETHERNET SYSTEMS

DATA CALBES (UTP)

ACCEPTABLE CABLE TYPES: CAT-5/CAT-5e/CAT-6 STRAIGHT-THROUGH (T568B)

TITLE: SYSTEM WIRING DIAGRAM (TYP)

PRODUCTS: eW FLEX SLX/sPDS-60ca 24V DMX/ETHERNET/ LIGHT SYSTEM MANAGER/ETHERNET CONTROLLER KEYPAD/PS-60

DATE:	7-17-2007
DWG. BY:	BHG
SCALE:	NTS
REV:	
PAGE:	1 OF 1

COLOR KINETICS INCORPORATED 10 MILK STREET SUITE 1100 BOSTON, MA 02108 TEL 1.888.FULL.RGB TEL 1.617.423.9999 FAX 1.617.423.9998 WWW.COLORKINETICS.COM