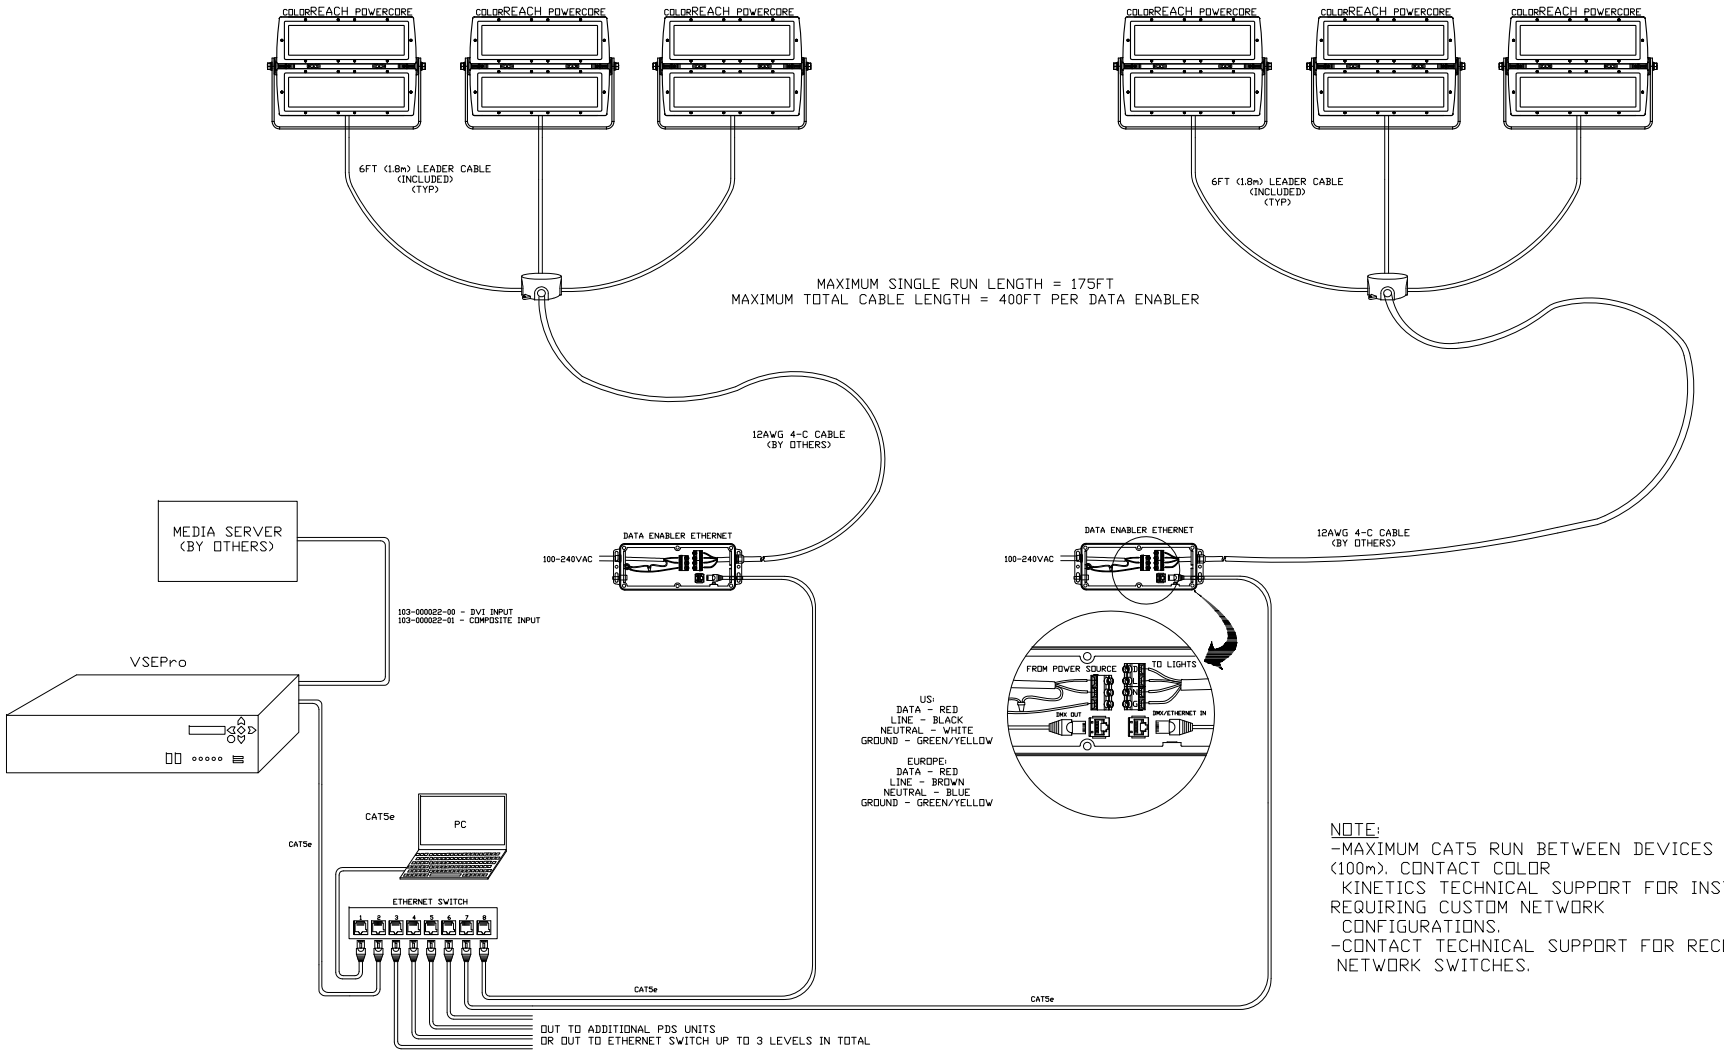

NOTE:
-MAXIMUM CAT5 RUN BETWEEN DEVICES IS 330 FT (100m). CONTACT COLOR KINETICS TECHNICAL SUPPORT FOR INSTALLATIONS REQUIRING CUSTOM NETWORK CONFIGURATIONS.
-CONTACT TECHNICAL SUPPORT FOR RECOMMENDED NETWORK SWITCHES.

PHILIPS

COPYRIGHT © 2008 PHILIPS SOLID-STATE LIGHTING SOLUTIONS, INC. ALL RIGHTS RESERVED. CHROMACORE, CHROMASIC, CK, THE CK LOGO, COLOR KINETICS, THE COLOR KINETICS LOGO, COLORBLAST, COLORBLAZE, COLORBURST, COLORGRAZE, COLORPLAY, COLORREACH, DIMAND, ESSENTIALWHITE, EW, ICOLOR, ICOLOR COVE, INTELLIWHITE, IW, IPLAYER, LIGHT WITHOUT LIMITS, OPTIBIN, AND POWERCORE ARE EITHER REGISTERED TRADEMARKS OR TRADEMARKS OF PHILIPS SOLID-STATE LIGHTING SOLUTIONS, INC. IN THE UNITED STATES AND/OR OTHER COUNTRIES. ALL OTHER BRAND OR PRODUCT NAMES ARE TRADEMARKS OR REGISTERED TRADEMARKS OF THEIR RESPECTIVE OWNERS. DUE TO CONTINUOUS IMPROVEMENTS AND INNOVATIONS, SPECIFICATIONS MAY CHANGE WITHOUT NOTICE.

DATA TERMINATOR NOT REQUIRED WITH ETHERNET SYSTEMS

DATA CABLES (UTP)

ACCEPTABLE CABLE TYPES:
CAT-5/CAT-5e/CAT-6
STRAIGHT-THROUGH
(T568B)

TITLE:	SYSTEM WIRING DIAGRAM – TYPICAL
PRODUCTS:	COLORREACH POWERCORE/DATA ENABLER/ VIDEO SYSTEM MANAGER PRO
DATE:	12-1-2008
DWG. BY:	BHG
SCALE:	NTS
REV:	
PAGE:	1 OF 1

PHILIPS COLOR KINETICS 3 BURLINGTON WOODS DRIVE BURLINGTON, MA 01803 TEL 1.888.FULL.RGB (1.888.385.5742) FAX 1.617.482.8610 WWW.COLORKINETICS.COM